Improvments and development works to Roads, Drains, Burial Grounds/ crematoriums, parks, Playgrounds and Other allied works in JJR Nagar and Chamrajpete Sub Division. (Package-2)

PLAN

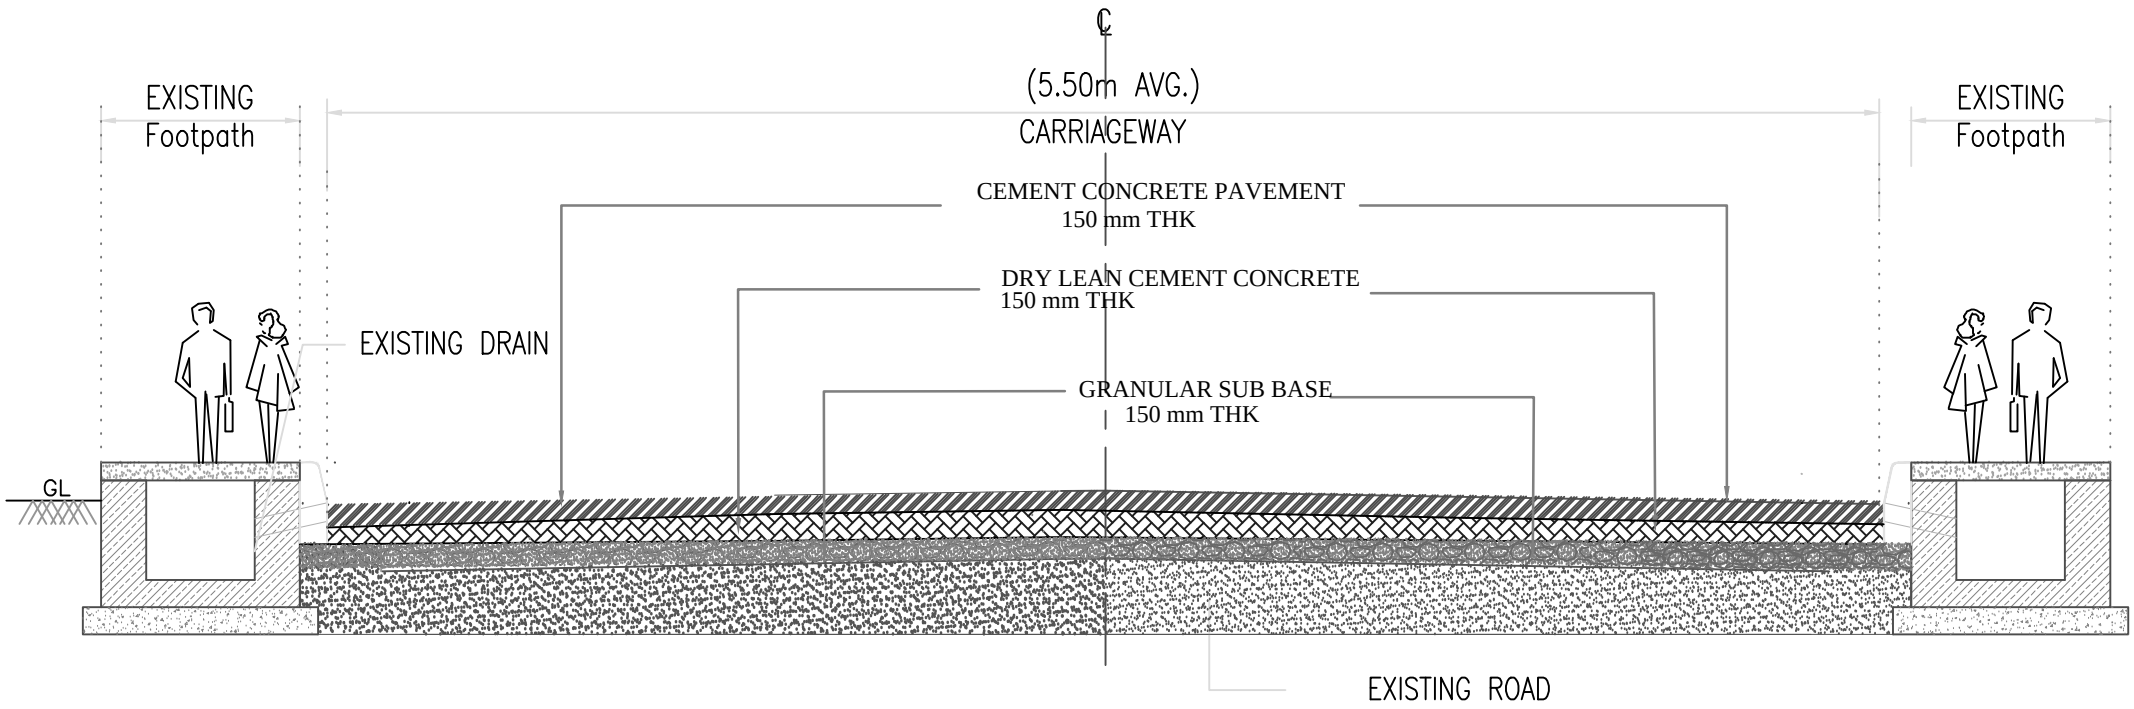

PROPOSED TYPICAL CROSS SECTION OF CONCRETE ROAD

AE

AEE
JJR Nagara/Chamarajpet Sub-Division

EE
Chamarajpet Division

Improvments and development works to Roads, Drains, Burial Grounds/ crematoriums, parks, Playgrounds and Other allied works in JJR Nagar and Chamrajpete Sub Division. (Package-2)

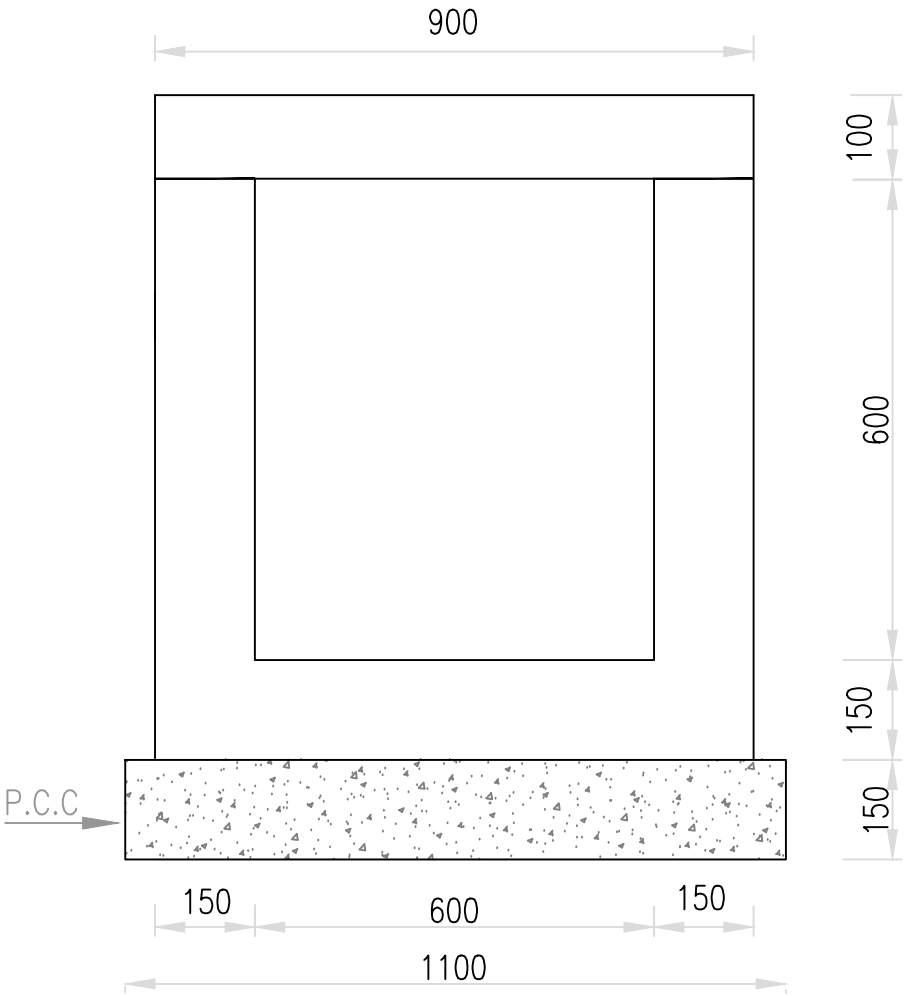

R.C.C U-SHAPE DRAIN DETAILS

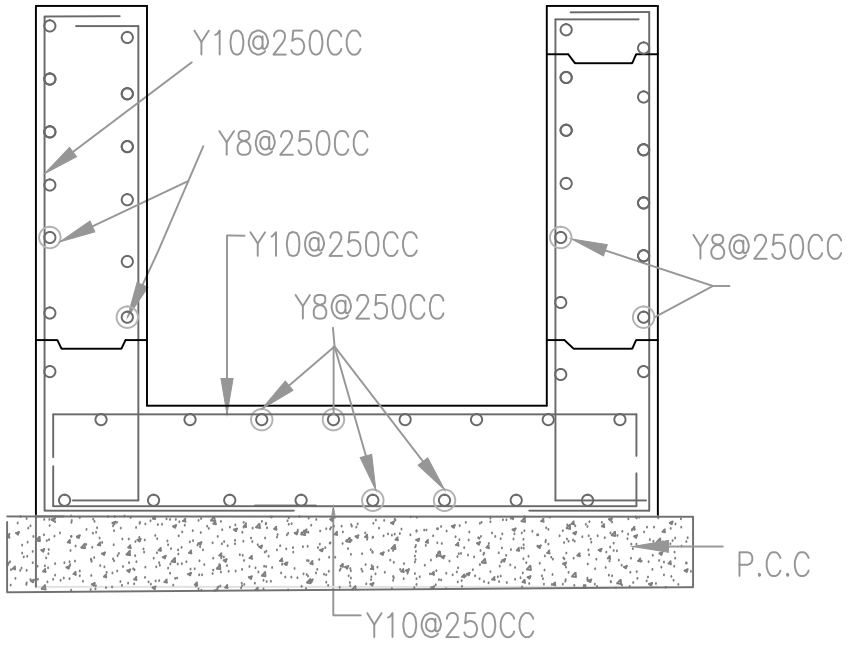

R.C.C DRAIN REINFORCEMENT DETAILS

AE

AEE
JJR Nagara/Chamarajpet Sub-Division

EE
Chamarajpet Division

Improvments and development works to Roads, Drains, Burial Grounds/ crematoriums, parks, Playgrounds and Other allied works in JJR Nagar and Chamrajpete Sub Division. (Package-2)

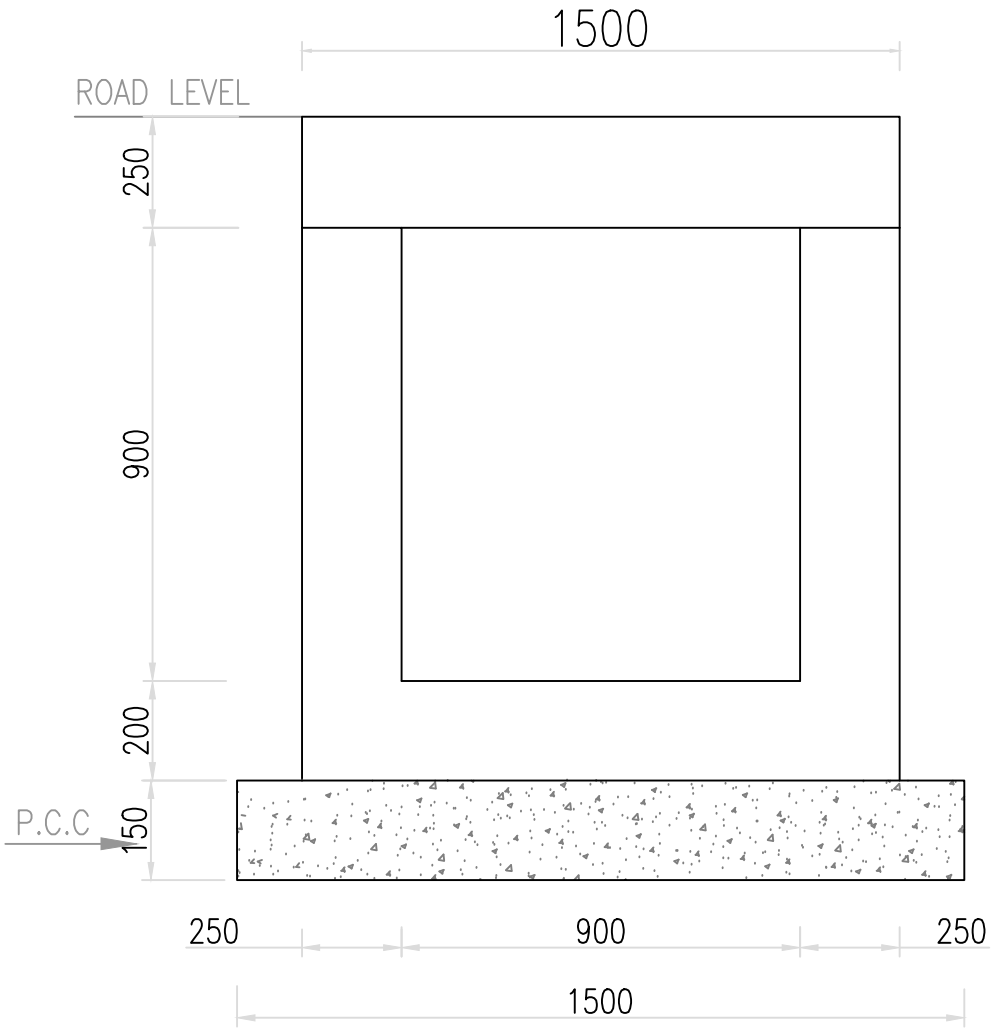

R.C.C CULVERT CONCRETE DETAILS

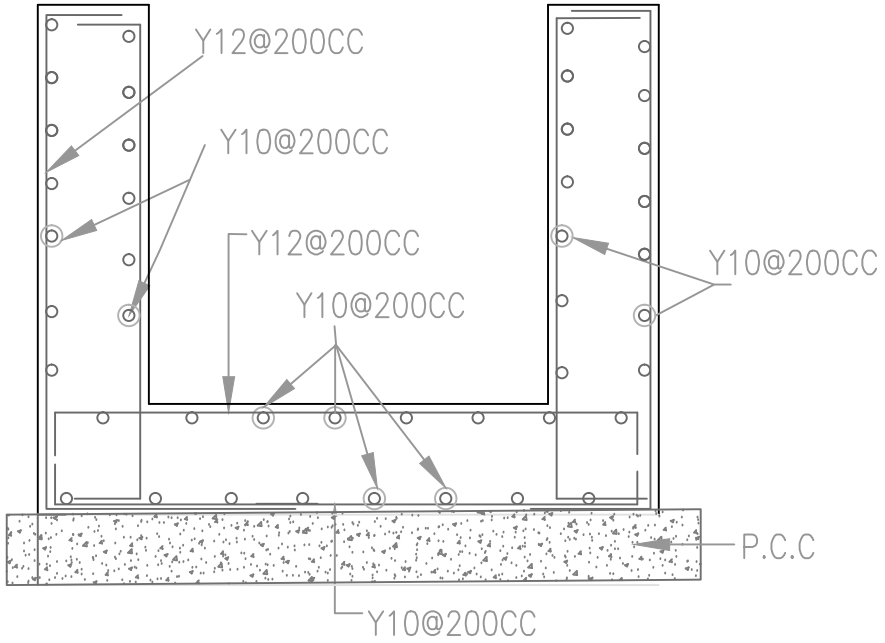

R.C.C CULVERT REINFORCEMENT DETAILS

AE

AEE
JJR Nagara/Chamarajpet Sub-Division

EE
Chamarajpet Division

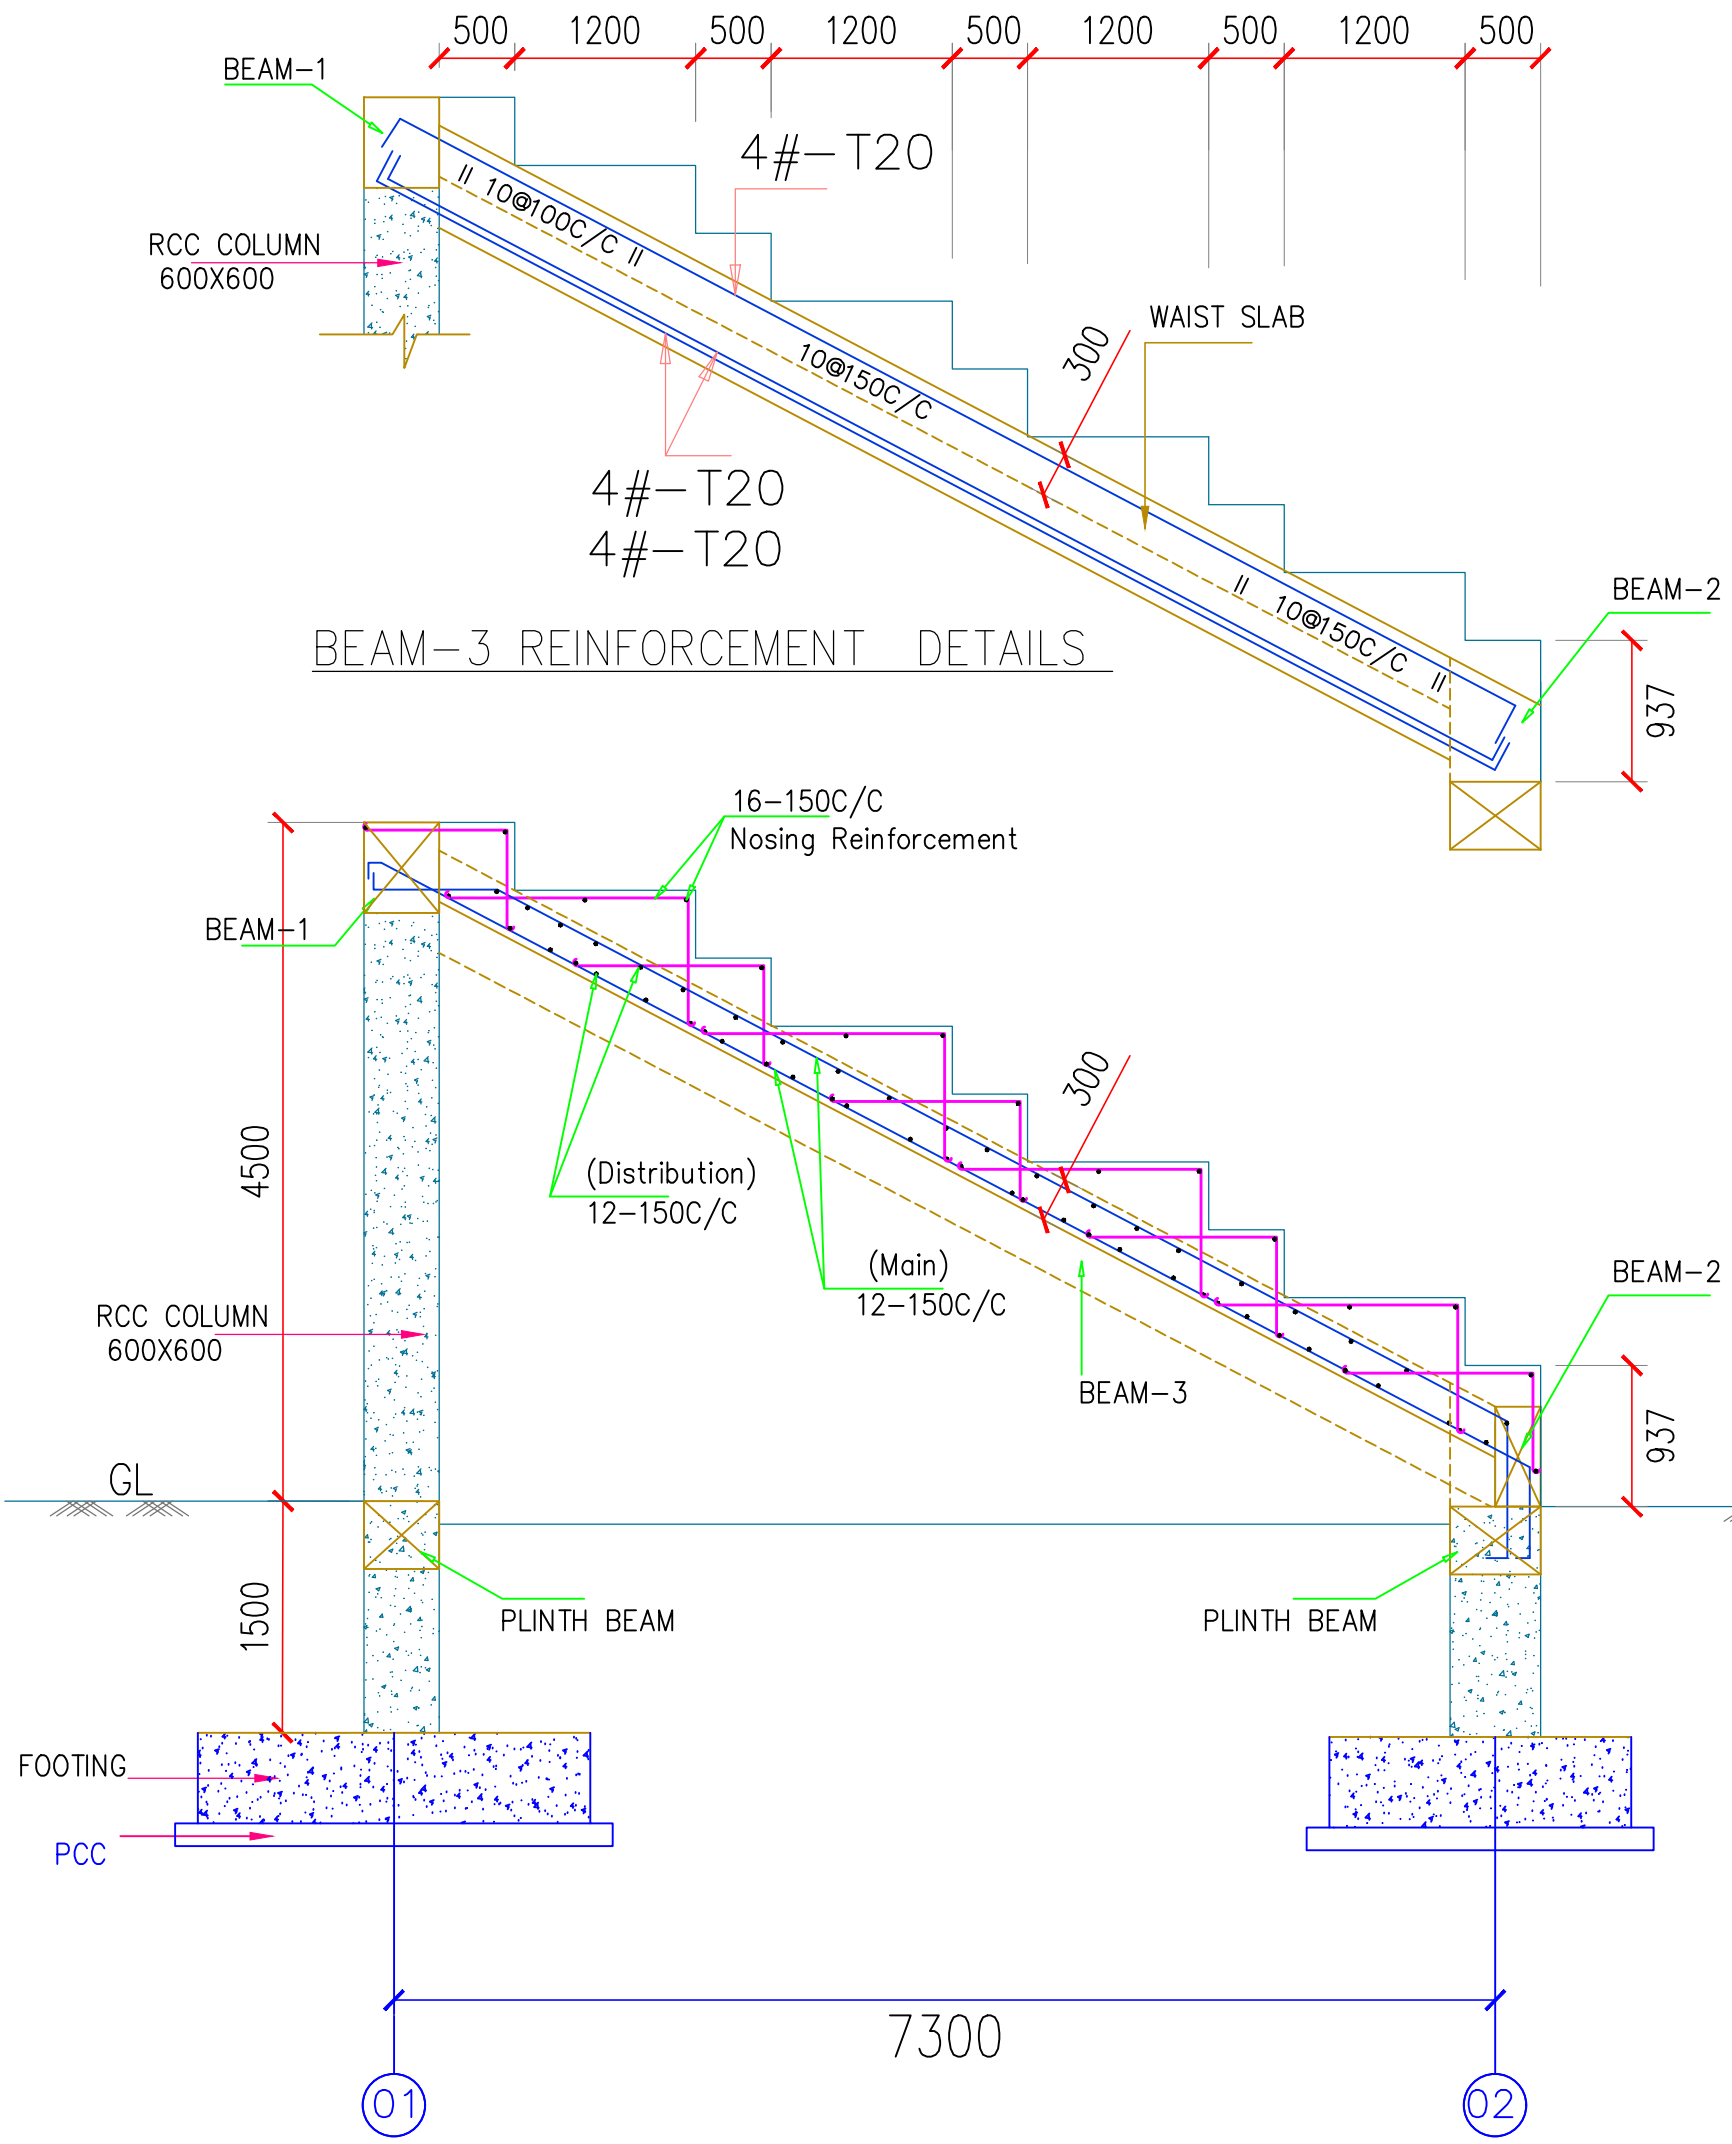

NOTE

REFER ARCH, DRGS. FOR COMPLIMENTARY DETAILS

EXCAVATION DEPTH FOR FOOTINGS IS MIN.1.5 M FROM NGL

GRADE OF CONCRETE: M25, GRADE OF STEEL: Fe-500

COVER TO REINFORCEMENT:

SLAB = 15mm, BEAM = 25mm, COLUMN = 40mm

CLIENT :	BBMP
CONSULTANT:	
PROJECT :	
TITLE :	GALLARY–1 SECTIONAL REINFORCEMENT DETAILS
Drawing No:	
Revision: –	Date :
Scale :	1 : 100

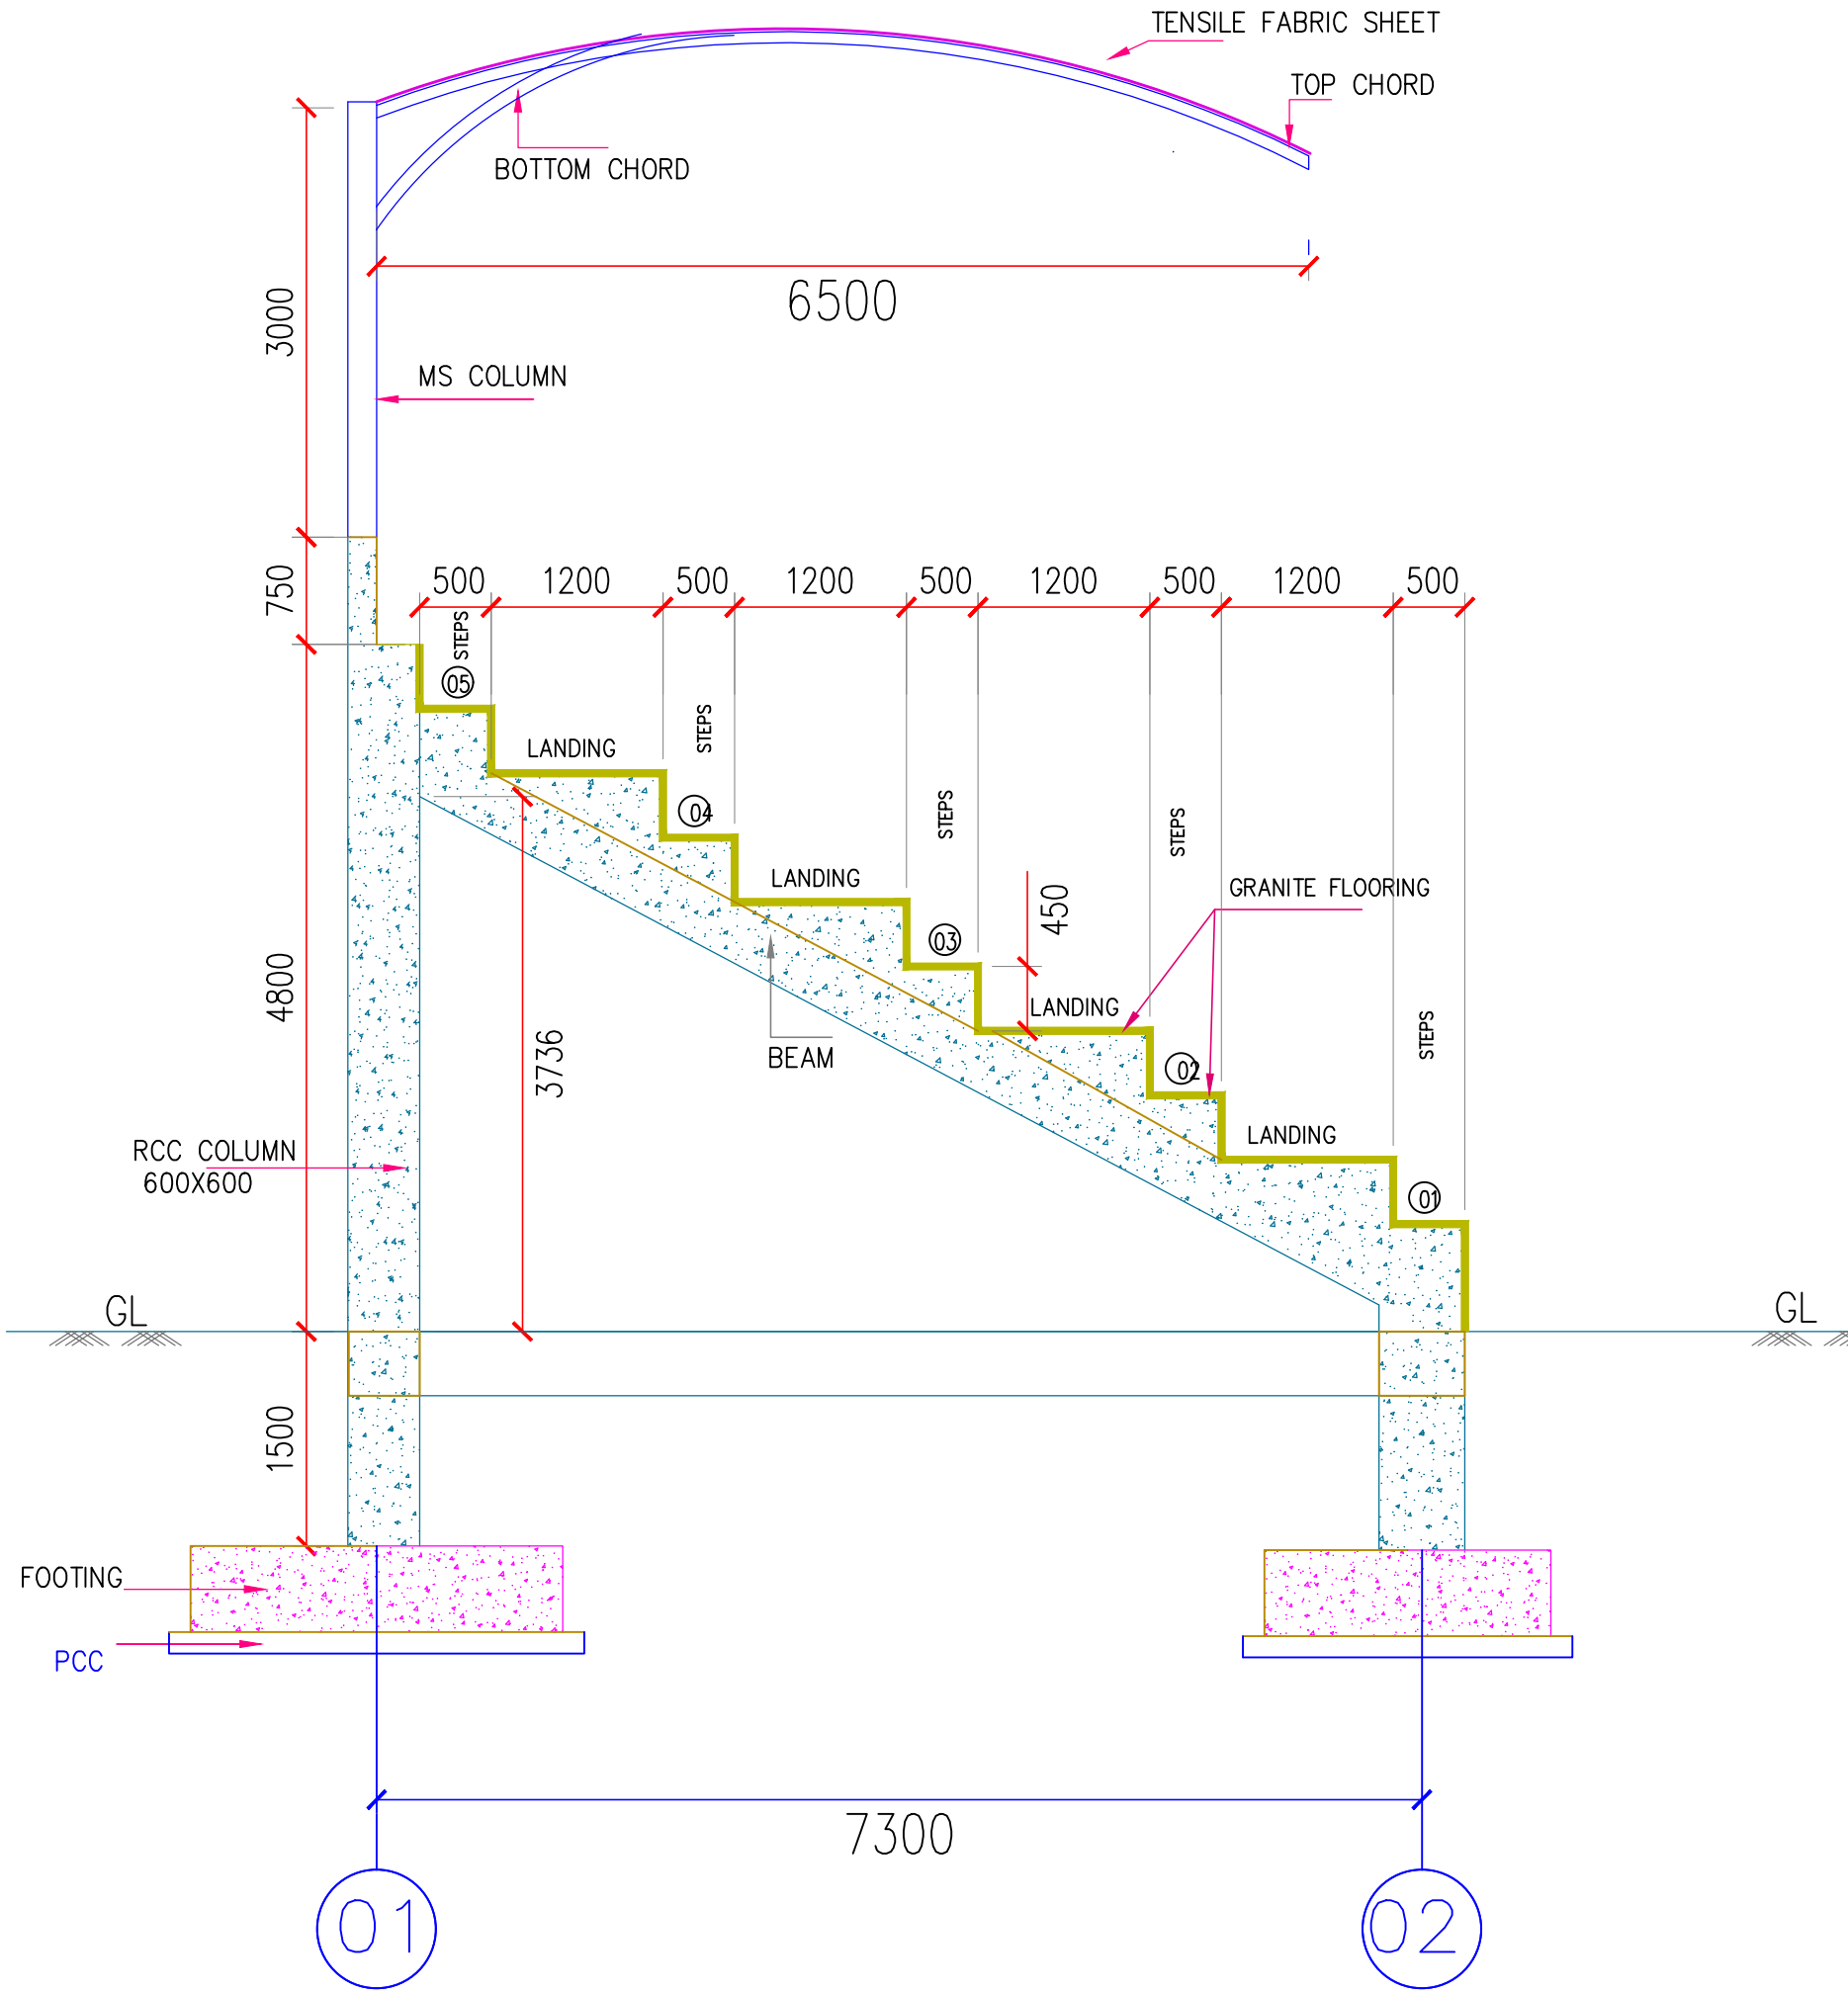

NOTE

REFER ARCH, DRGS. FOR COMPLIMENTARY DETAILS

EXCAVATION DEPTH FOR FOOTINGS IS MIN.1.5 M FROM NGL

GRADE OF CONCRETE: M25, GRADE OF STEEL: Fe-500

COVER TO REINFORCEMENT:

SLAB = 15mm, BEAM = 25mm, COLUMN = 40mm

CLIENT :	BBMP
CONSULTANT:	
PROJECT :	
TITLE :	GALLARY–1 SECTIONAL DETAILS
Drawing No:	
Revision: –	Date :
Scale :	1 : 100

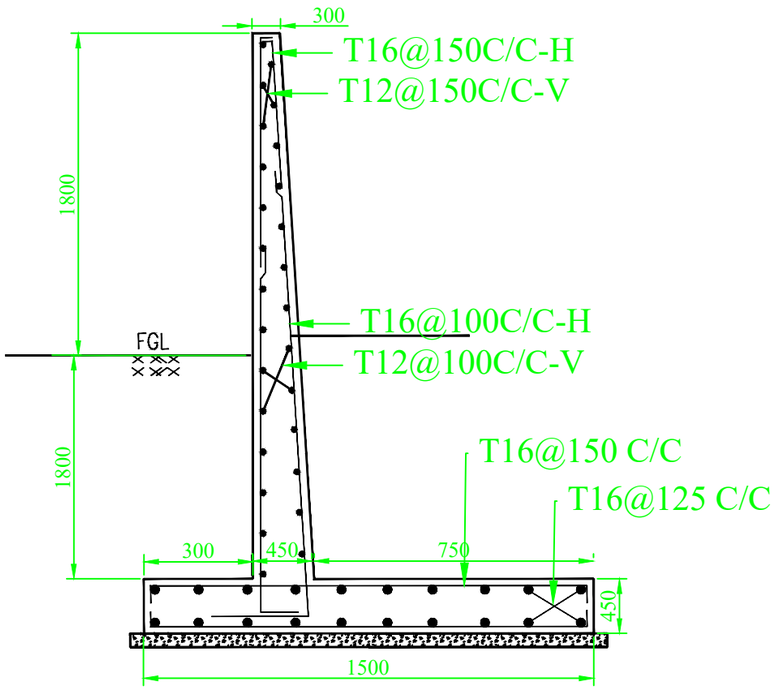

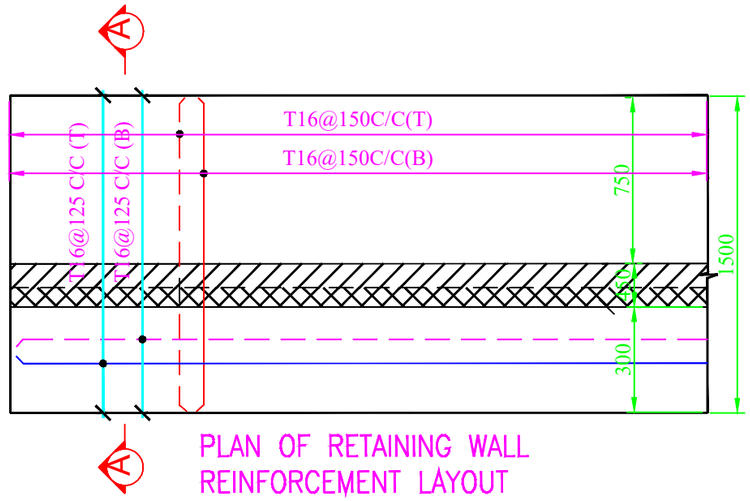

PLAN OF RETAINING WALL
REINFORCEMENT LAYOUT

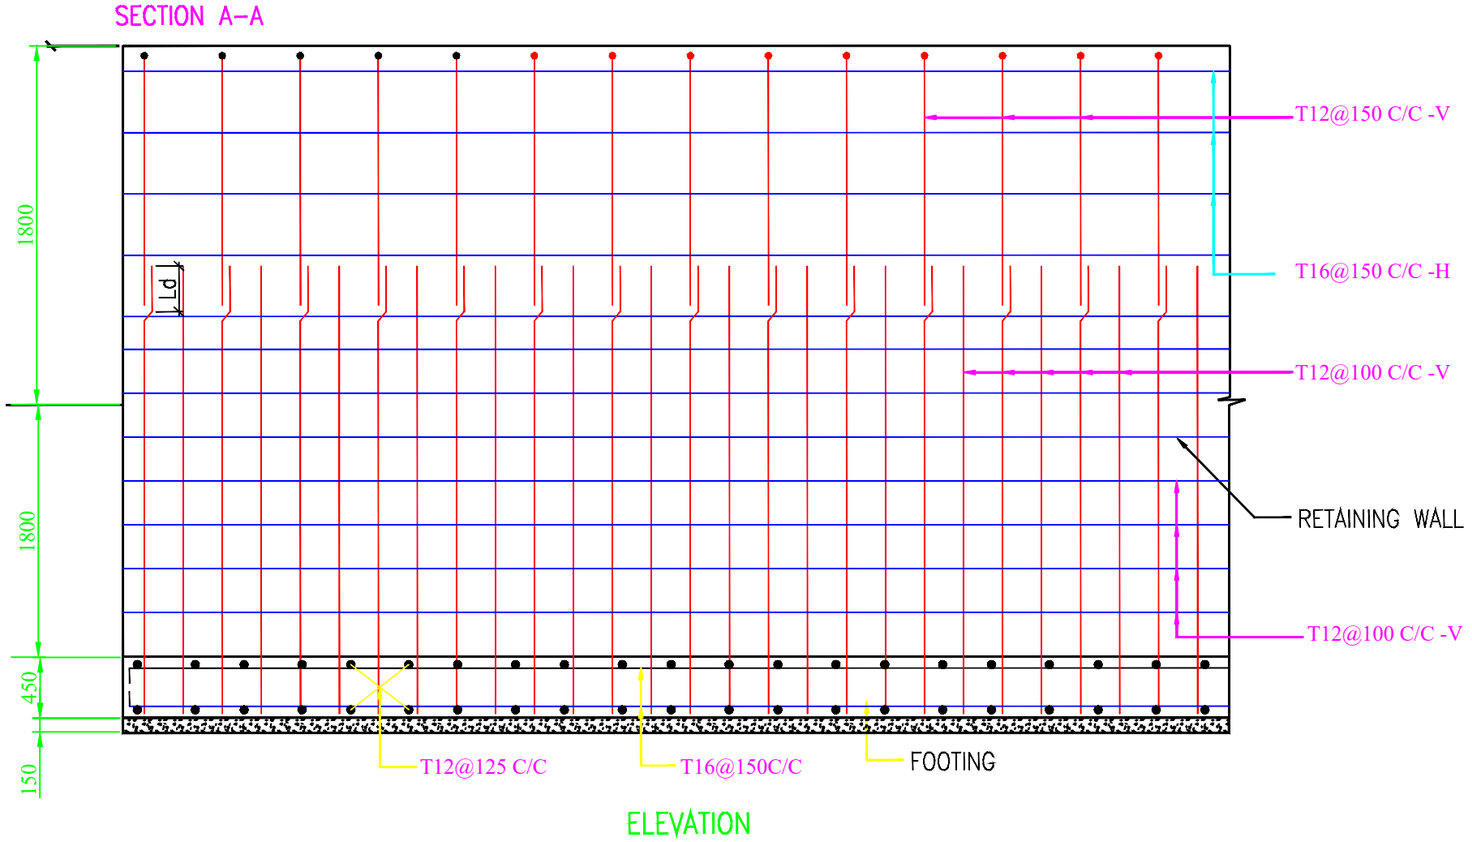

ELEVATION

Comprehensive development and improvements works to roads,drain,parks,playground,burial ground/cremotorium,and installation of cc Cameras in various wards of Chamarajpet Assembly Constituency(Package-2)

DRAWING TITLE
RETAINING WALL DETAILS

Client

Executive Engineer
Chamarajpet Division
BCCC Zone-2

AREA STATEMENT	
SITE AREA	–

DEALT		DATE:
DRAWN		PROJECT No.: 001
CHECKED		
REVISIONS		SCALE : N T S

Consultant

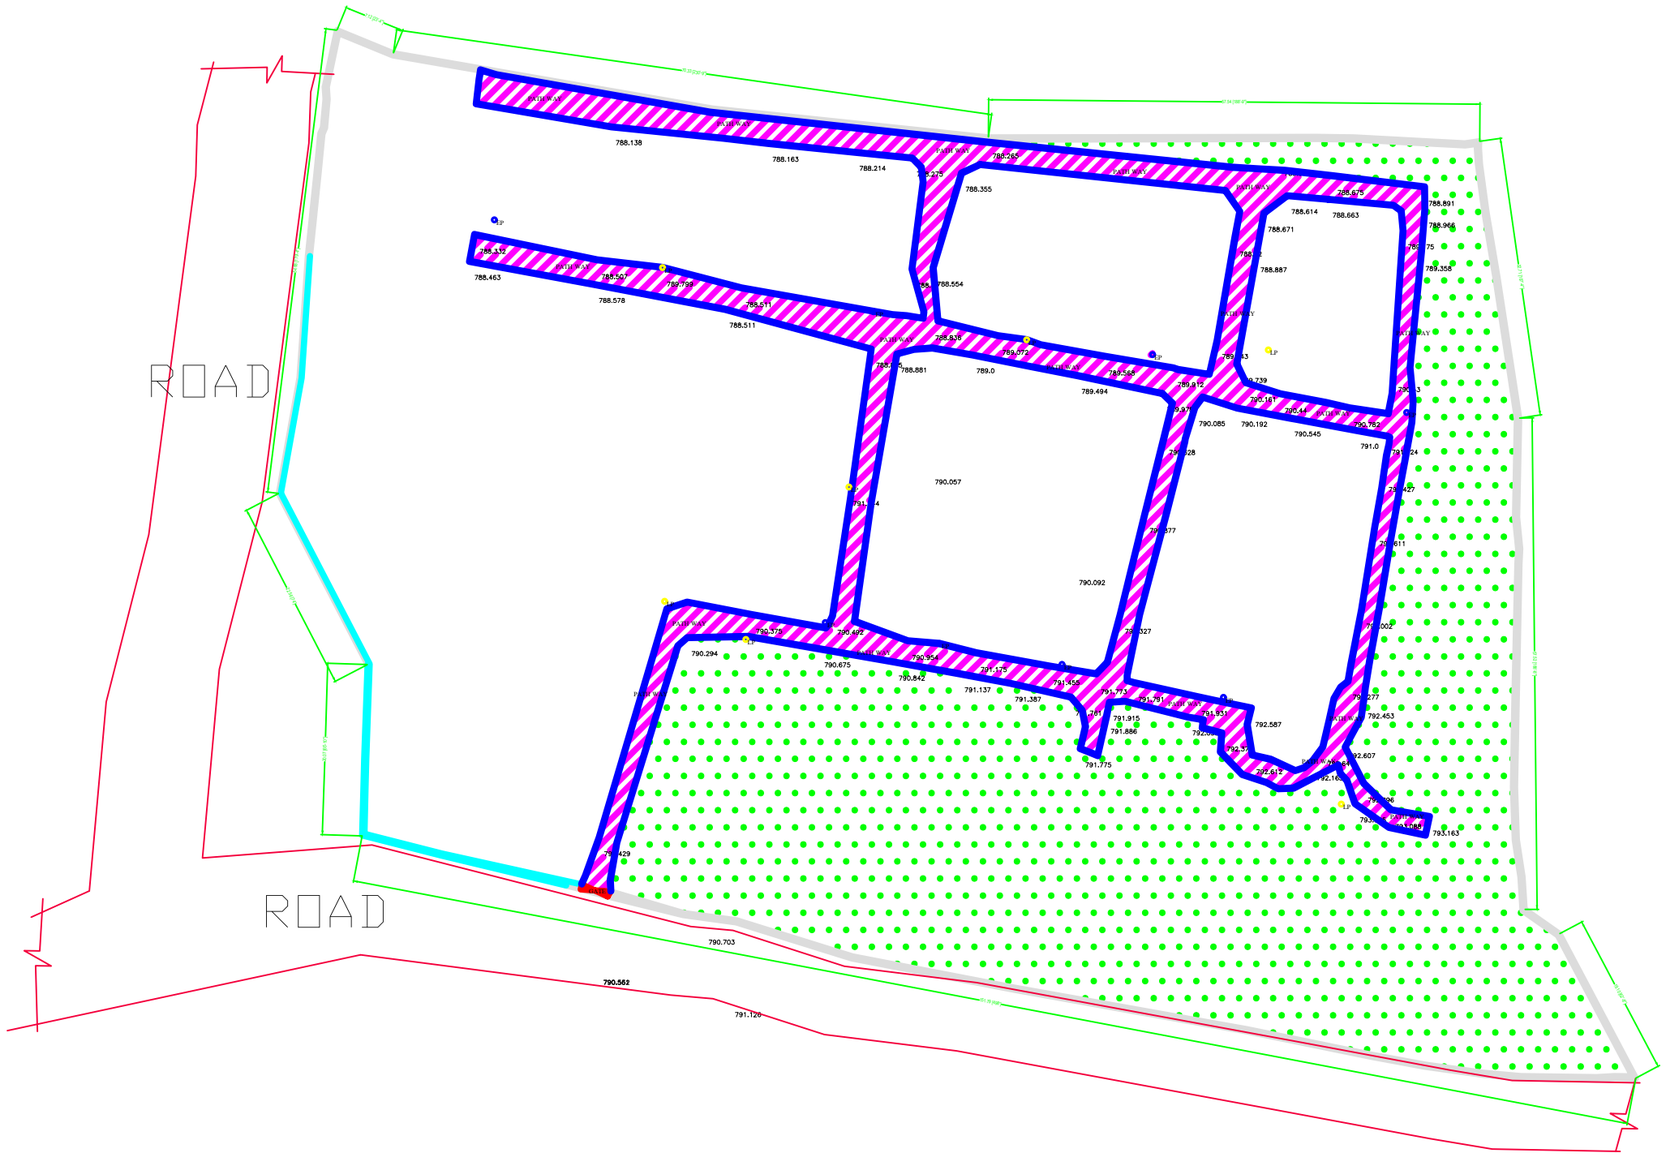

LEGENDS

A TOPOGRAPHY & AREA

Levels	Intervals 5 m
Description	**Symbol**
Road	
Compoundwall	
POLE	LP
Drainage	
dimensions	

TOTAL SURVEYED AREA

EXISTING SURVEYED AREA : 13754.9165 sq.mt
: 148056 Sqfeet
: 135.916 Gunta

PERIMETER : 454.4986 Rmt

INDEX

1:- Removal of Debris

2:- Retaining wall

HINDU BURIAL GROUND JJR NAGARA

PROJECT TITEL :-

Comprehensive imporovment
works in Hindu, Muslim and Christain
Burial grounds in Ward no. 155
DevarajUrs Nagar

CLIENT : Executive Engineer
Chamrajpete Division
BCCC, zone-2

NORTH

CAD FILE	DWG NO	SURVEYOR	DRAWN	CHECKED
	25-06-2026	RAKSHITH	SACHIN	RAJEEV

TR MILL ROAD
PATH WAY
PATH WAY
PATH WAY

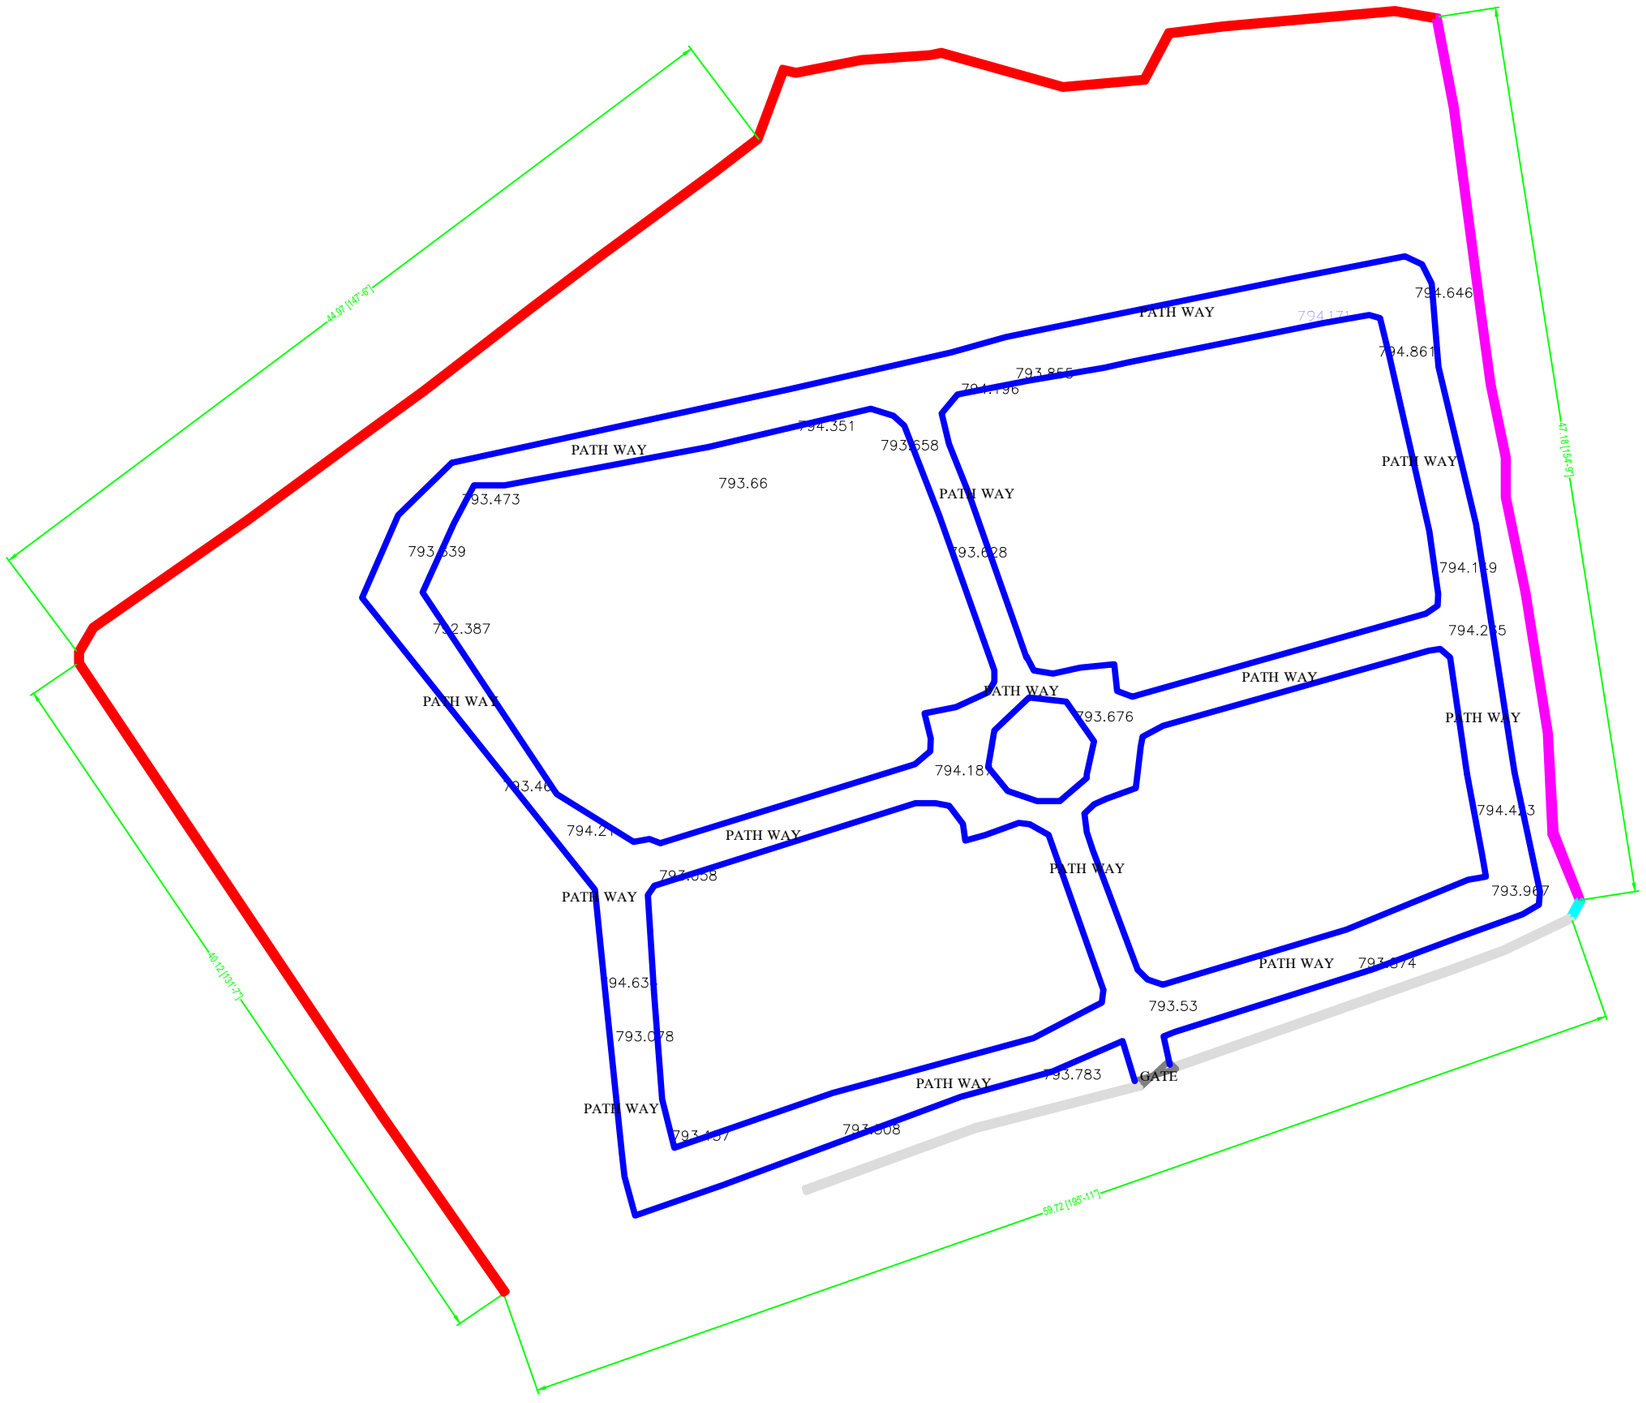

LEGENDS

A TOPOGRAPHY & AREA

Levels	Intervals 5 m
Description	**Symbol**
Road	
Compoundwall	
POLE	LP
Drainage	
dimensions	8.30 [27'-3"]

TOTAL SURVEYED AREA

EXISTING SURVEYED AREA	: 3472.4563 sq.mt
	: 37377.20 Sqfeet
	: 34.39 Gunta
PERIMETER	: 234.5645 Rmt

INDEX

1:- Retaining wall

2:- Existing Retaining wall

3:- Existing Grill

4:- Gate

KOTHI PARK CHAMARAJPET

PROJECT TITEL :-

Improvements to Various Parks in Chamrajpete Assembly Constituency - Kothi Park

CLIENT :

Executive Engineer Chamrajpete,
Chamrajpete Division, BCCC Zone-2

NORTH

CAD FILE	DWG NO	SURVEYOR	DRAWN	CHECKED
	25-06-2026	RAKSHITH	SACHIN	RAJEEV

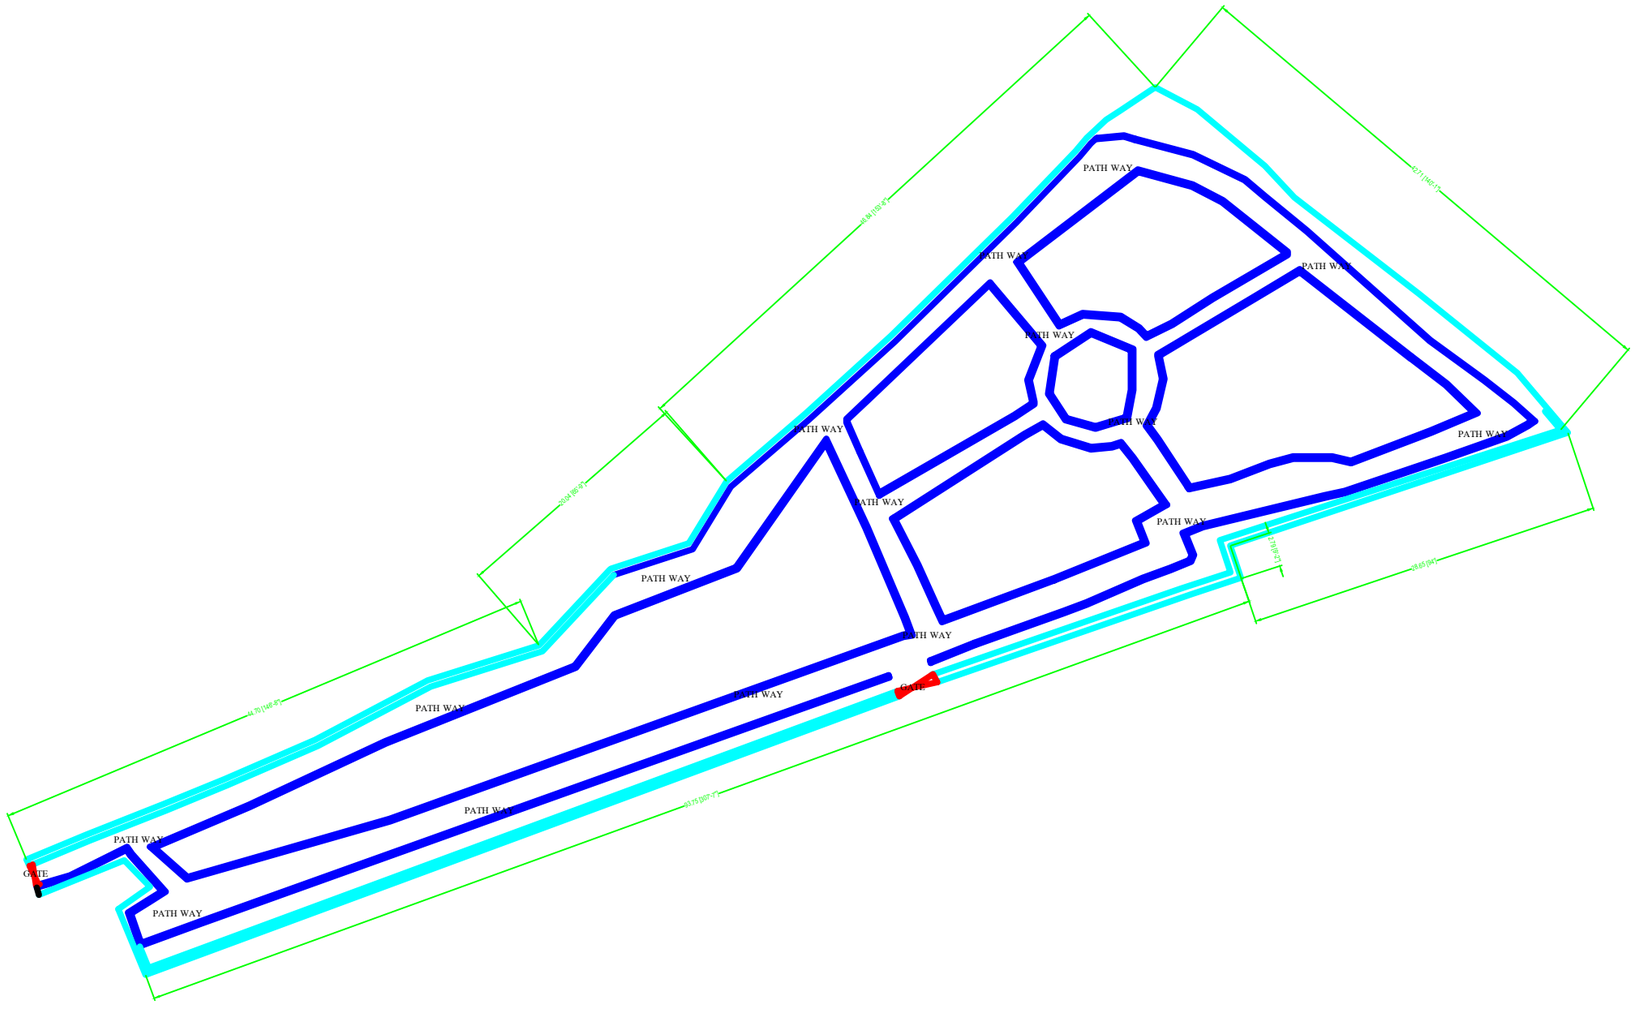

LEGENDS

A TOPOGRAPHY & AREA

Levels	Intervals 5 m
Description	**Symbol**
Road	
Compoundwall	
POLE	LP
Drainage	
dimensions	12.66 (41'-6")

TOTAL SURVEYED AREA

EXISTING SURVEYED AREA : 2566.4015 sq.mt
: 27624.515 Sqfeet
: 25.366 Gunta

PERIMETER : 303.3478 Rmt

Index

1:- Retaining Wall

2 :- Gate

PROJECT TITEL :-

Improvements to Various Park in Chamrajpete Assembly Constituency-
Kudure park

CLIENT : **Executive Engineer**
Chamrajpete Division
BCCC

NORTH

CAD FILE	DWG NO	SURVEYOR	DRAWN	CHECKED
	26-06-2026	RAKSHITH	SACHIN	RAJEEV

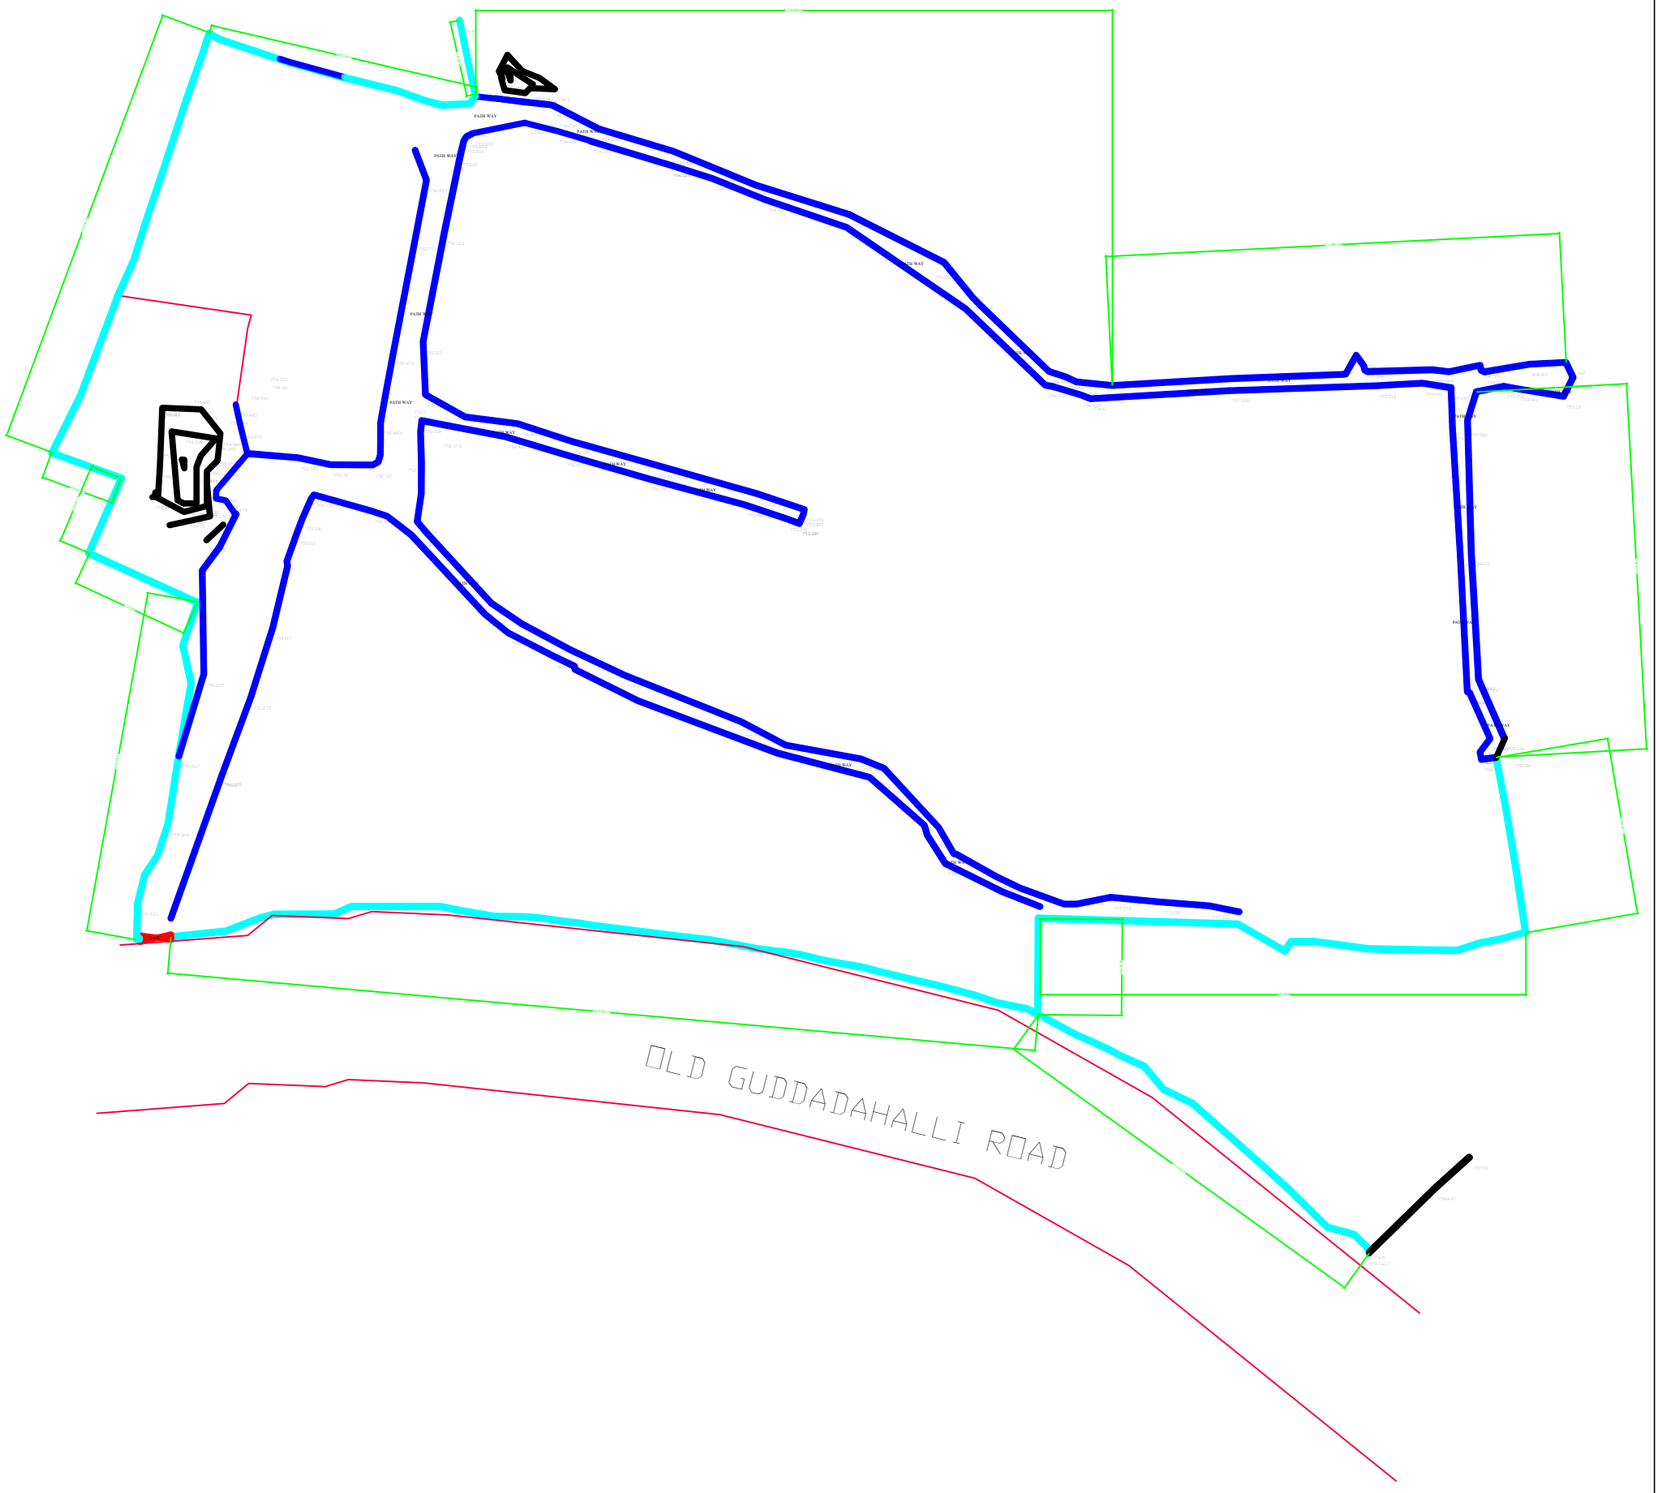

LEGENDS

A TOPOGRAPHY & AREA

Levels	Intervals 5 m
Description	**Symbol**
Road	
Compoundwall	
POLE	
Drainage	
dimensions	

TOTAL SURVEYED AREA

EXISTING SURVEYED AREA : 28850.5903 sq.mt
: 310545.15 Sqfeet
: 285.1592 Gunta

PERIMETER : 841.2359 Rmt

INDEX

1:- **Path Way Concrete**

1:- **Removal Debris**

MUSLIM BURIAL GROUND JJR NAGAR

PROJECT TITEL :-

Comprehensive improvment works in Hindu, Muslim and Christian Burial grounds in Ward No. 155 DevarajUrs Nagar

CLIENT :

Executive Engineer Chamrajpete Division, BCCC Zone-2

NORTH

CAD FILE	DWG NO	SURVEYOR	DRAWN	CHECKED
	26-06-2026	RAKSHITH	SACHIN	RAJEEV